Cleanroom Floor Plan: Mark up where environmental sampling should be performed for Viable Air and Surface sampling

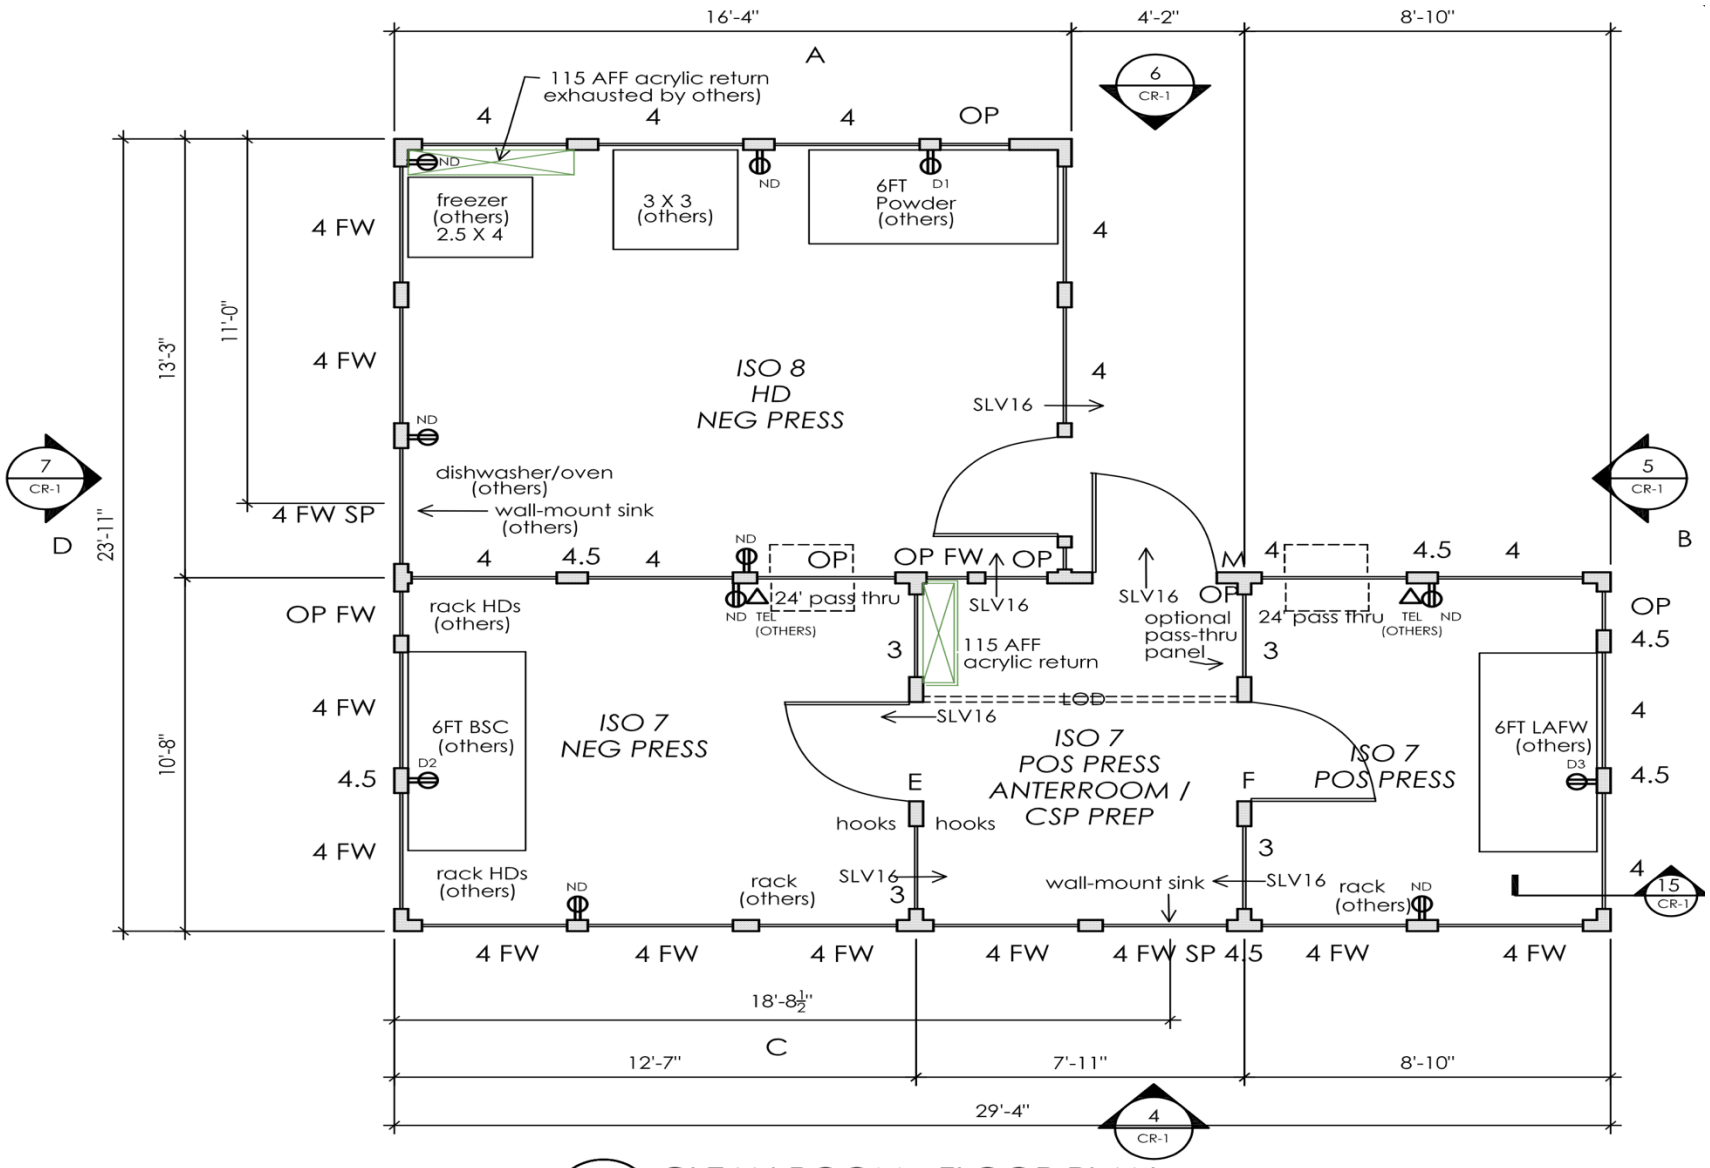

1 CLEAN ROOM - FLOOR PLAN

1/4" = 1'-0"

© 2020 LyceumCE.com